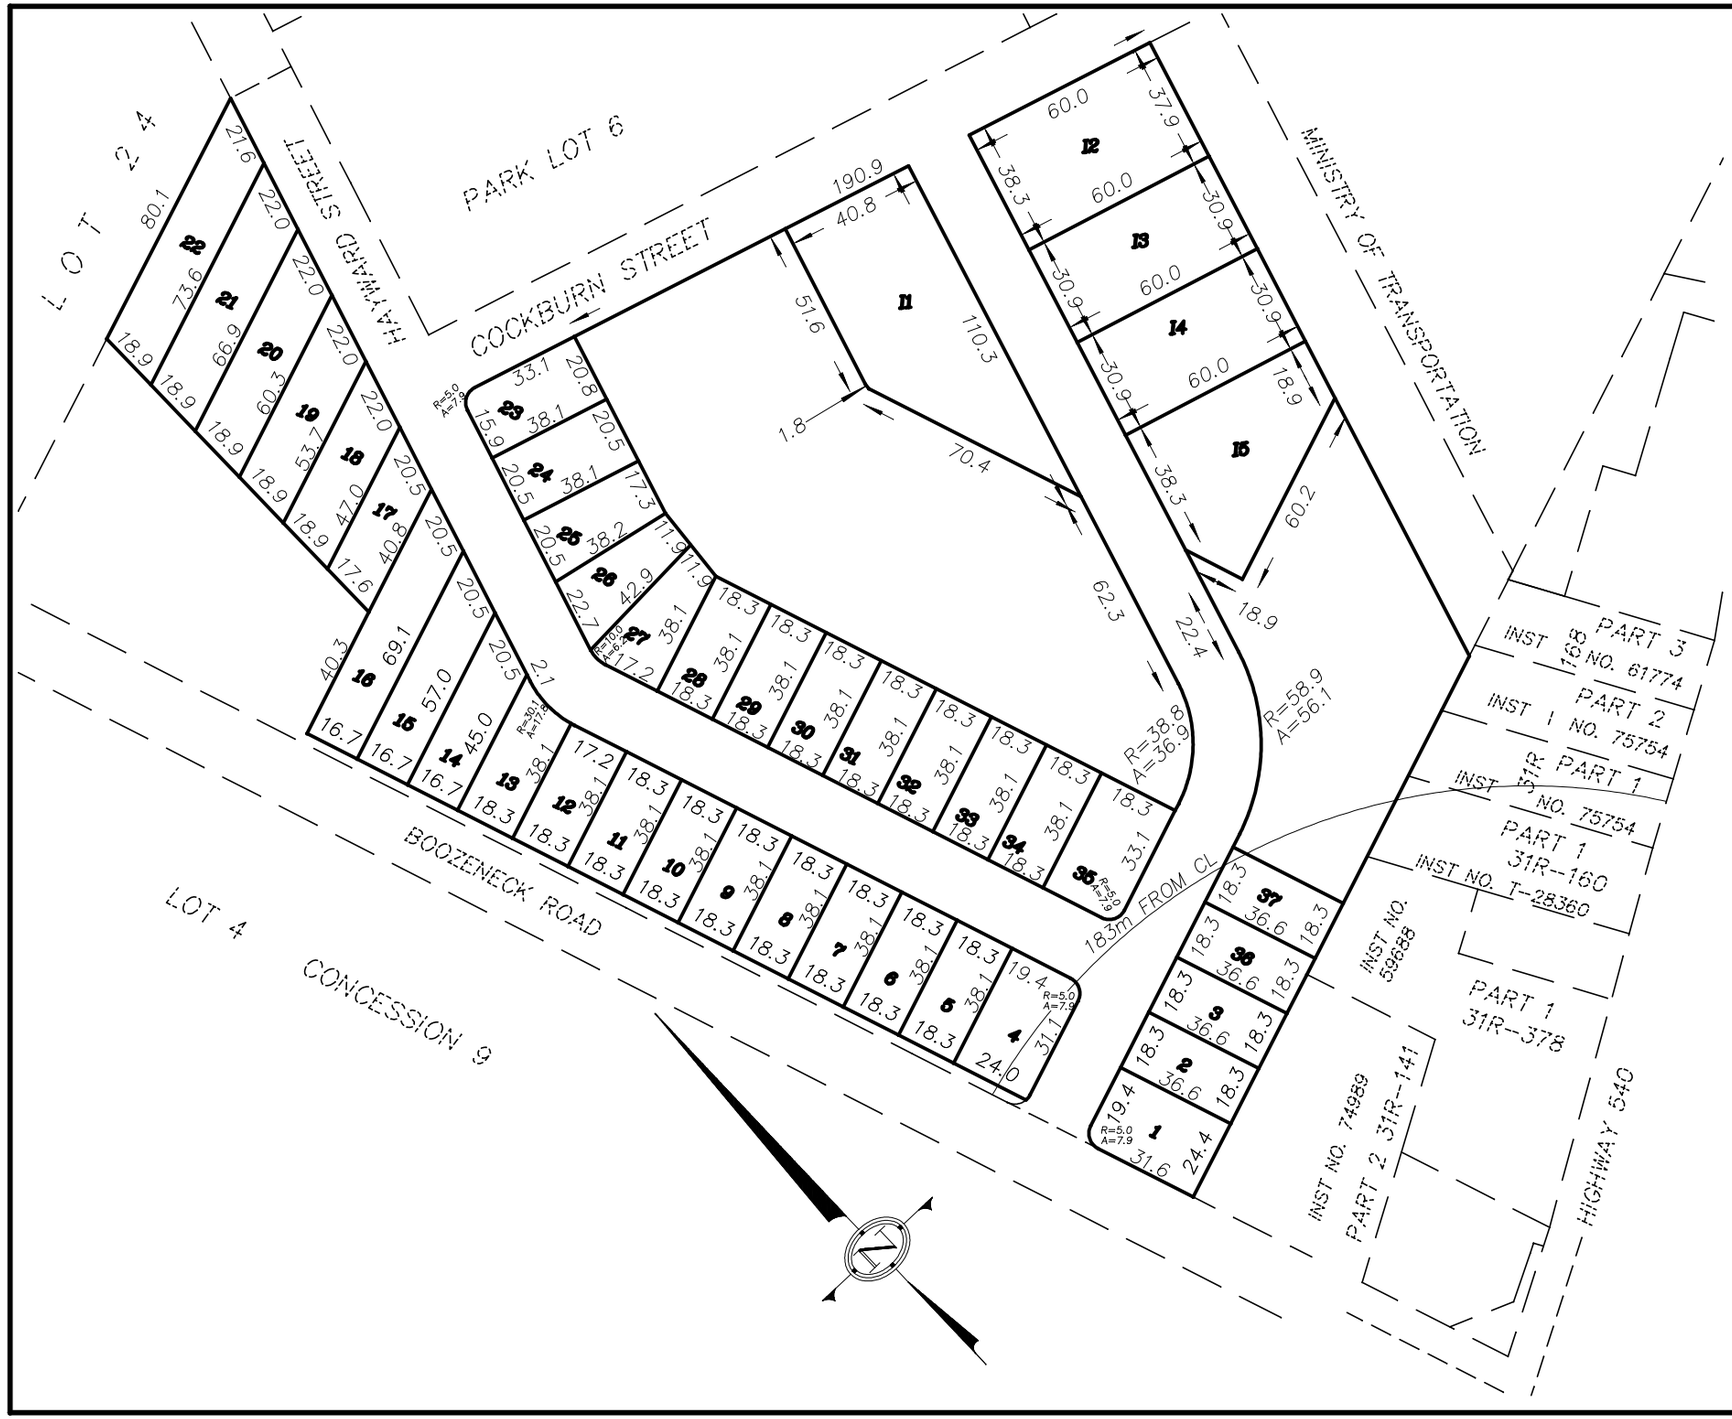

©COPYRIGHT KEATLEY SURVEYING LTD.
The reproduction, alteration, or use of this sketch, in whole or in part, without the expressed permission of KEATLEY SURVEYING LTD., is STRICTLY PROHIBITED.

PRELIMINARY PLAN OF SURVEY OF PART OF

LOT 23, CONCESSION 11

TOWNSHIP OF HOWLAND

REGISTERED PLAN NO. 24

CORPORATION OF THE TOWN OF NORTHEASTERN MANITOULIN & THE ISLANDS

DISTRICT OF MANITOULIN

JULY 30, 2009

METRIC

DISTANCES SHOWN HEREON ARE IN METRES AND CAN BE CONVERTED TO FEET BY DIVIDING BY 0.3048.

0 5 10 15 20 25 50 75 100

DATE: JULY 30, 2009	SCALE = 1:1,000	FILE: 5072-DP3

KEATLEY SURVEYING LTD.
P.O. BOX 578
LITTLE CURRENT, ONTARIO
705-368-2221